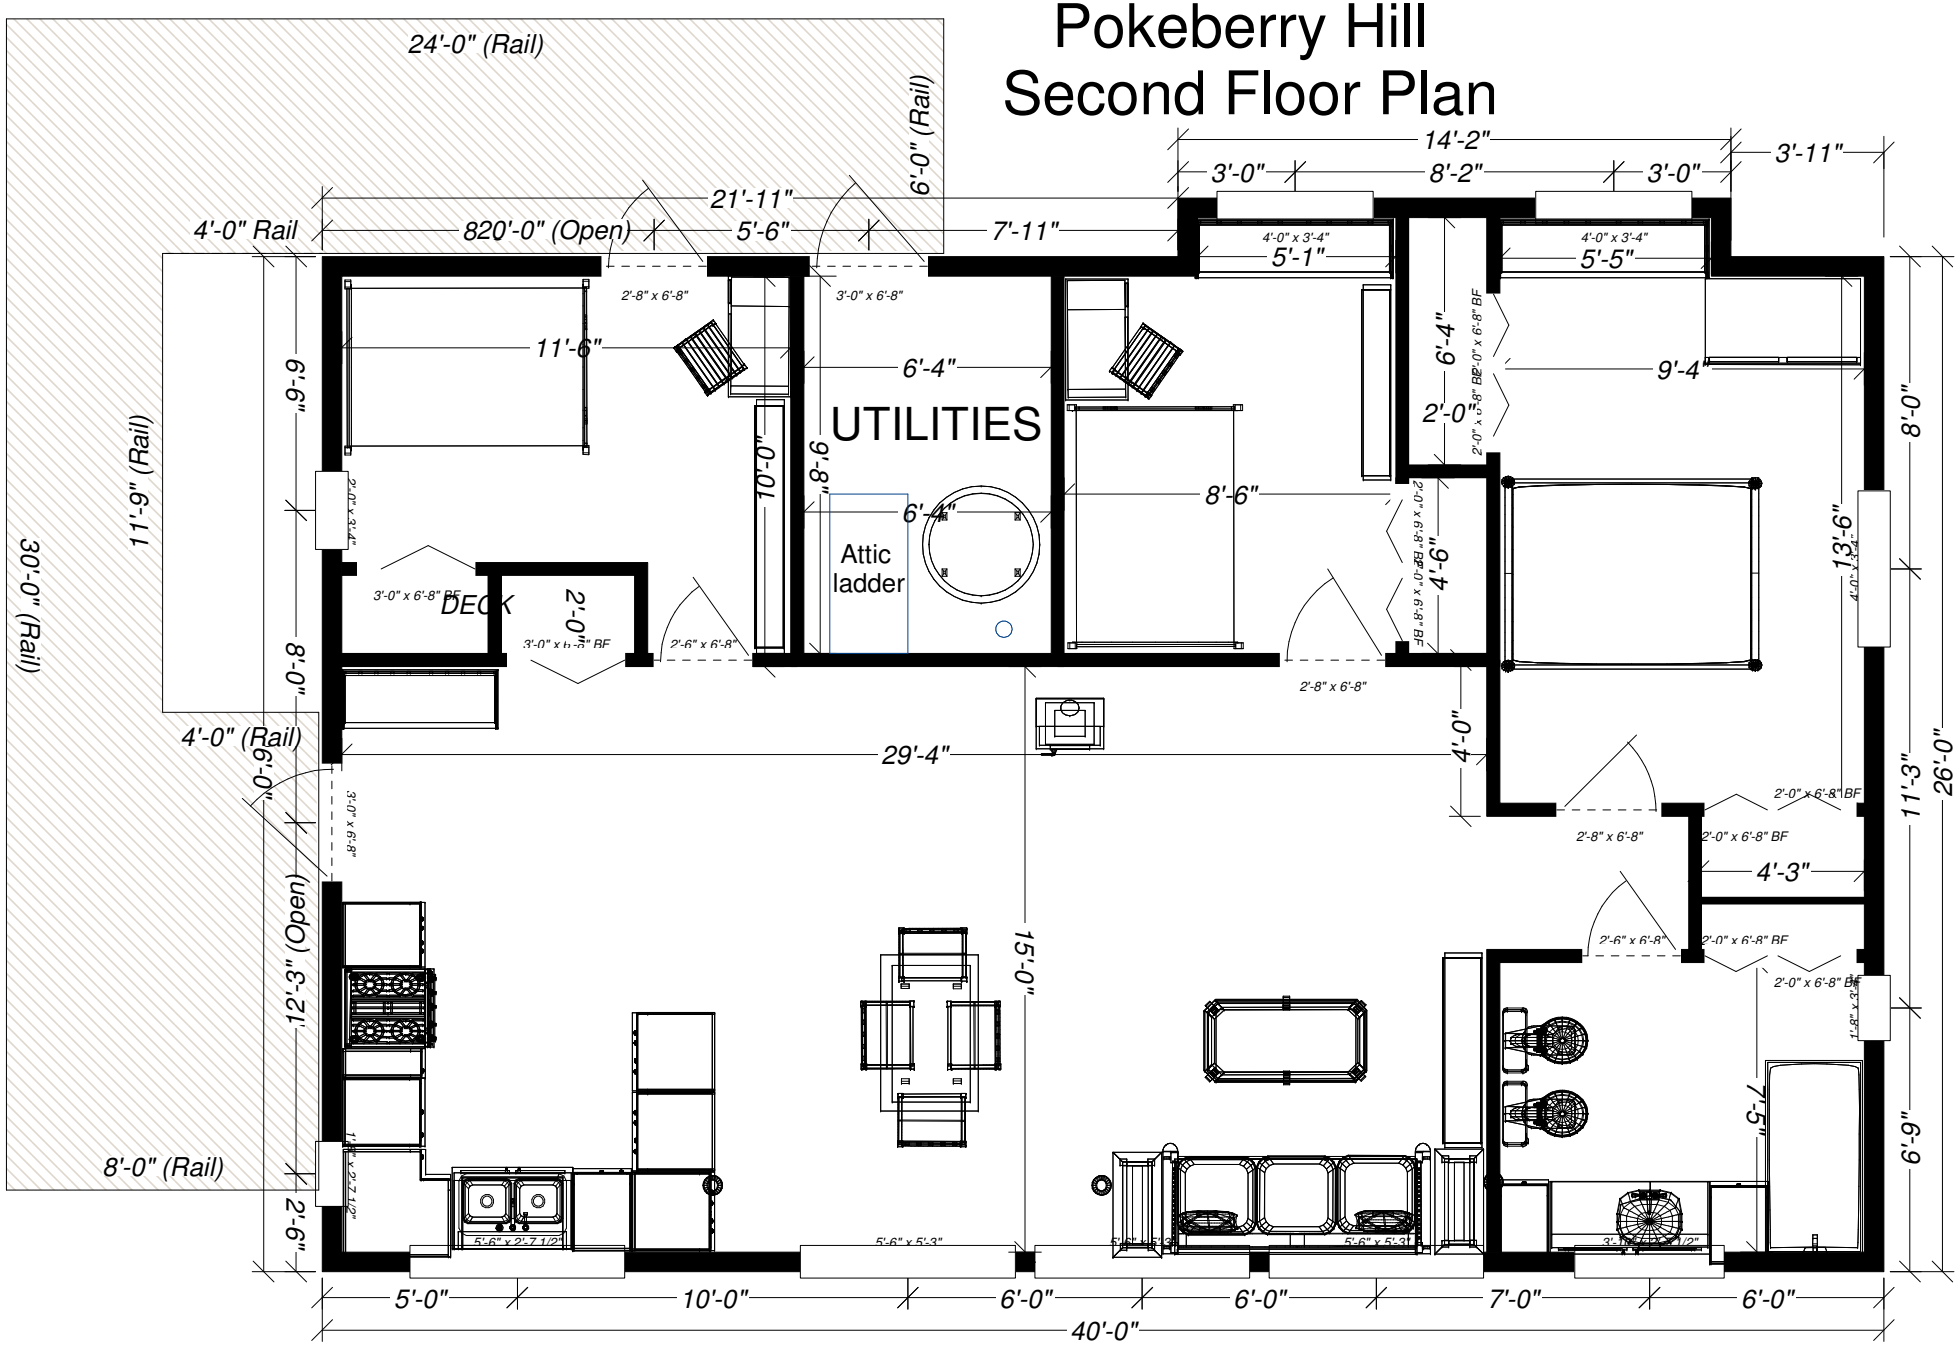Pokeberry Hill
Second Floor Plan